




02/03/11

DUAL USE PATHWAYS PROJECT

PHASE 1- PHOSPHATE HILL ROAD TO HIGH SCHOOL

PHASE 2- PHOSPHATE HILL ROAD TO RECREATION CENTER




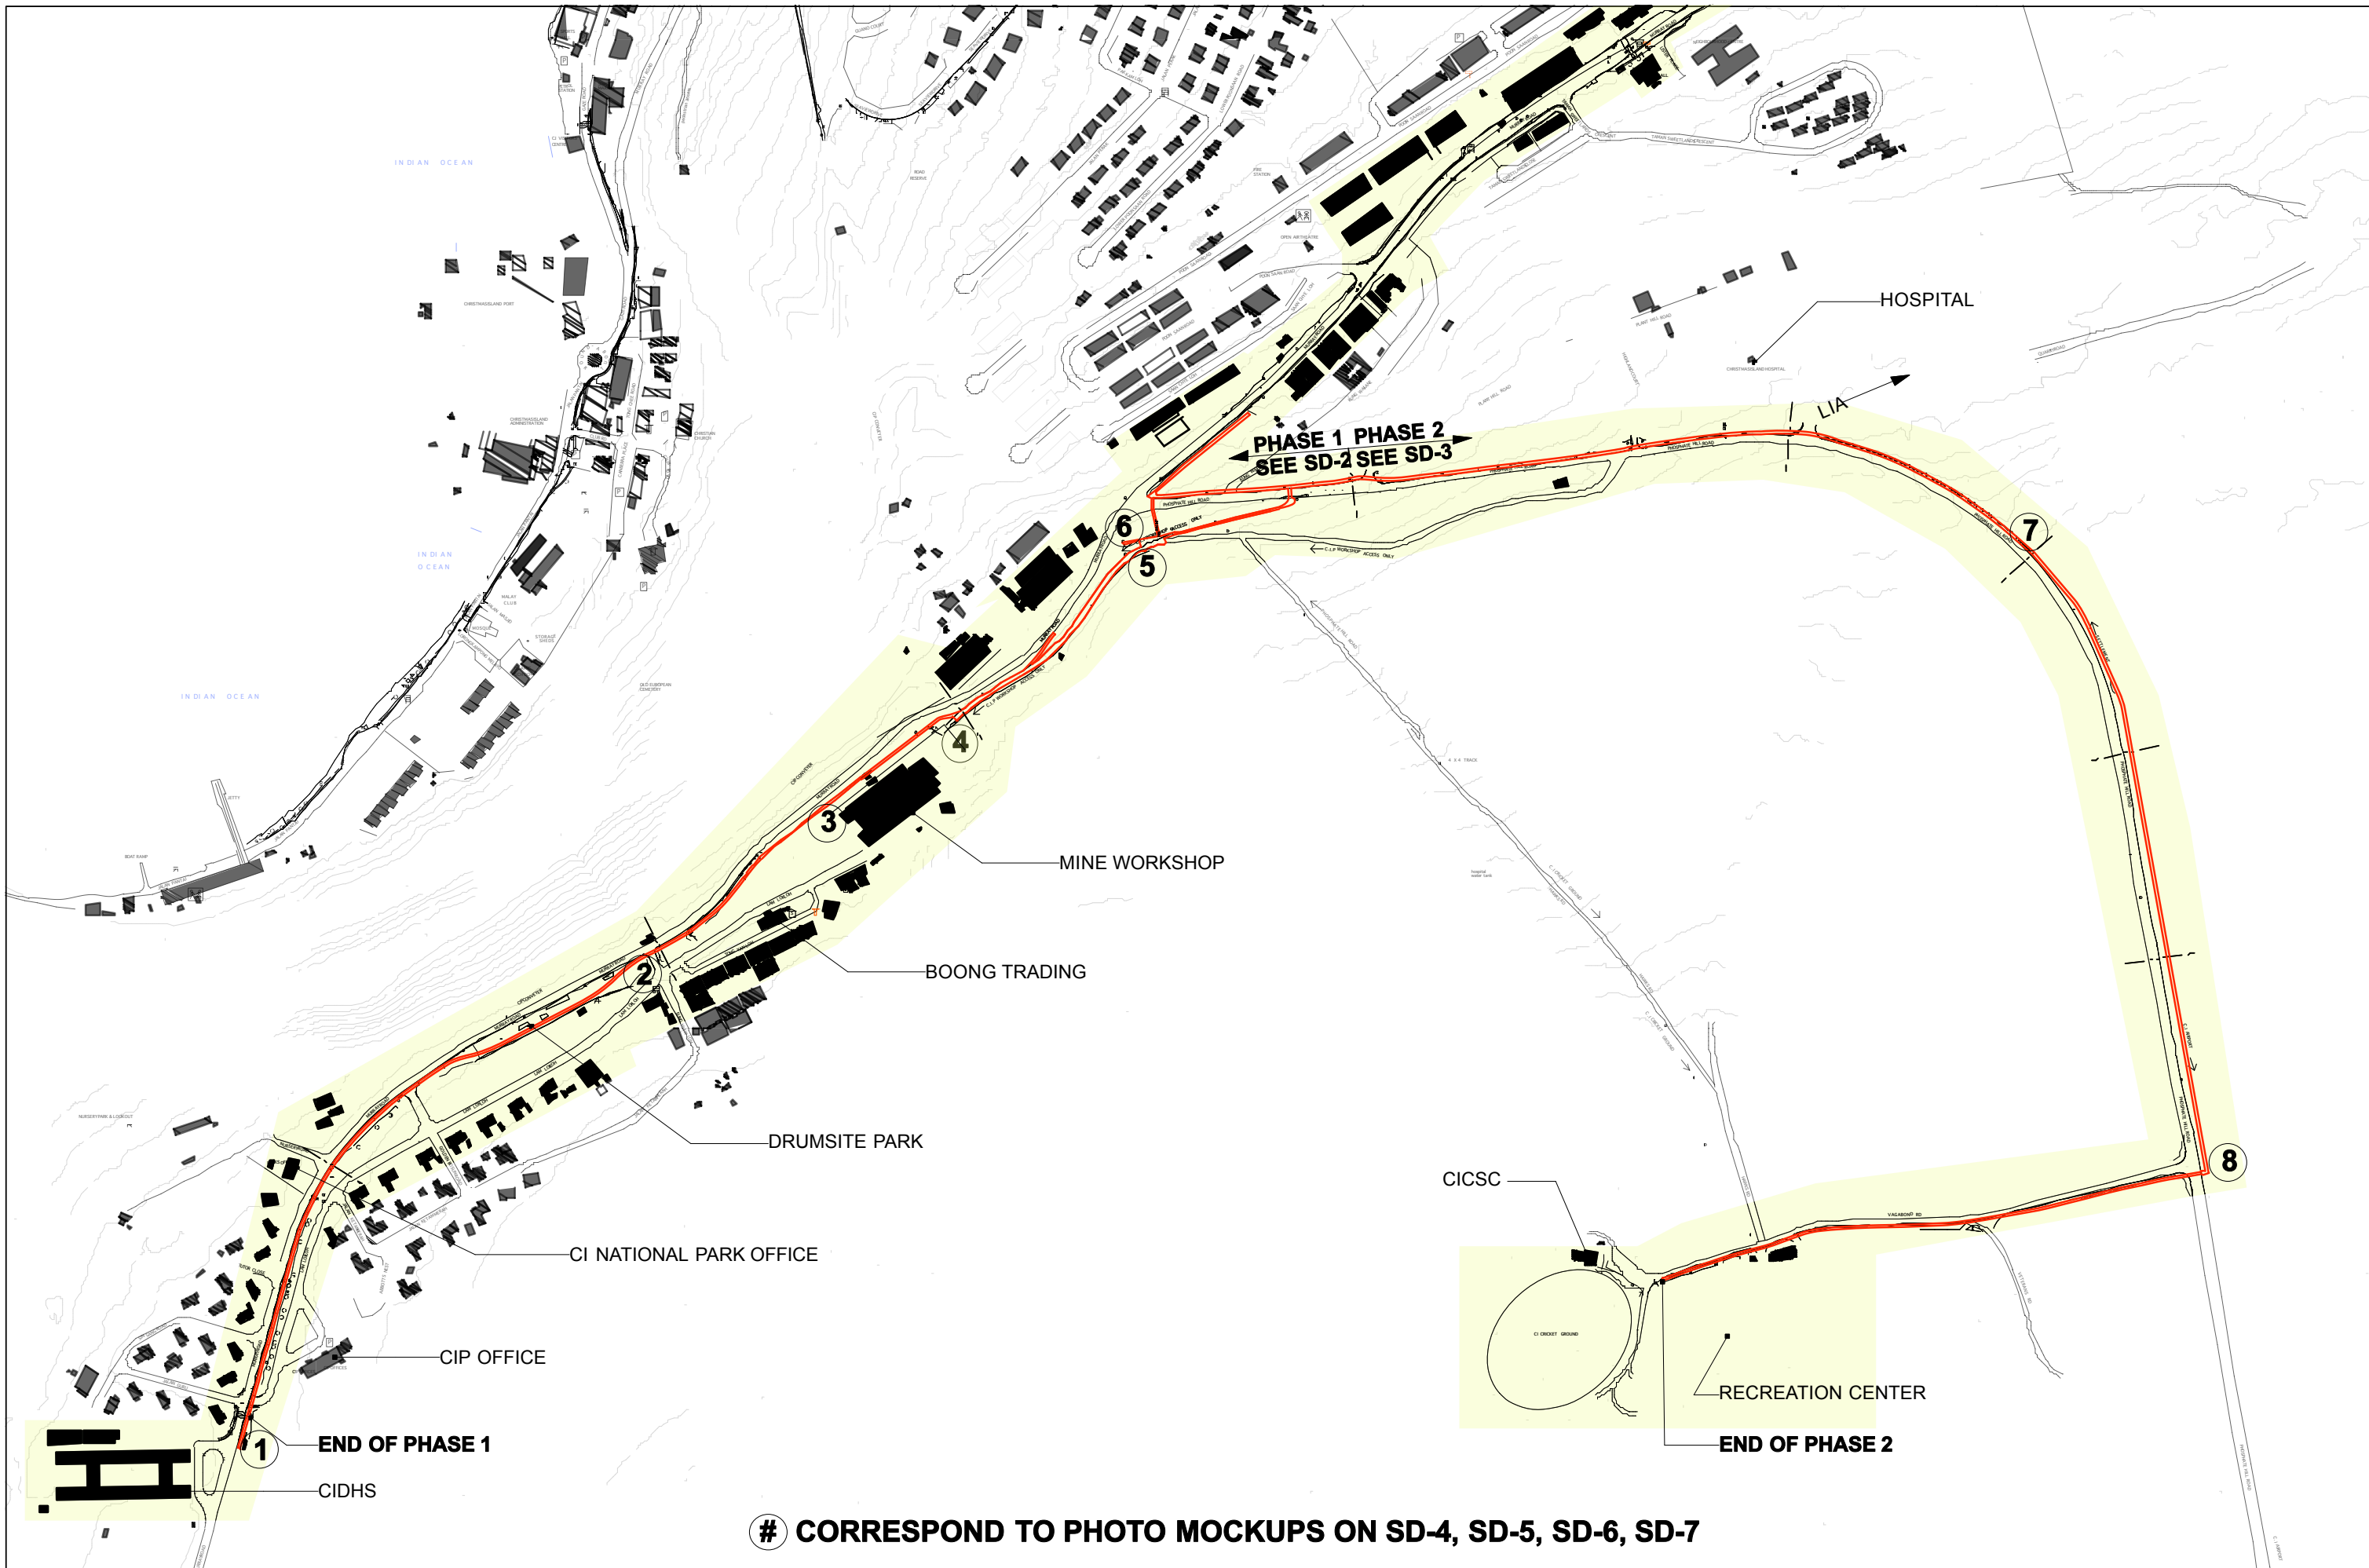

ARTHUR BORIS CHUKHMAN
PO BOX 355
CHRISTMAS ISLAND
INDIAN OCEAN, 6798 AU
CELL: 0429524329


CLIENT: CHRISTMAS ISLAND SHIRE
PROJECT: DUAL USE PATHWAYS
LOCATION: CHRISTMAS ISLAND


DRAWING:
SITE PLAN OVERVIEW

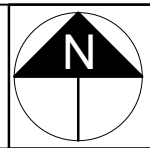


SCALE: 1: 6000
DATE:

SD-1

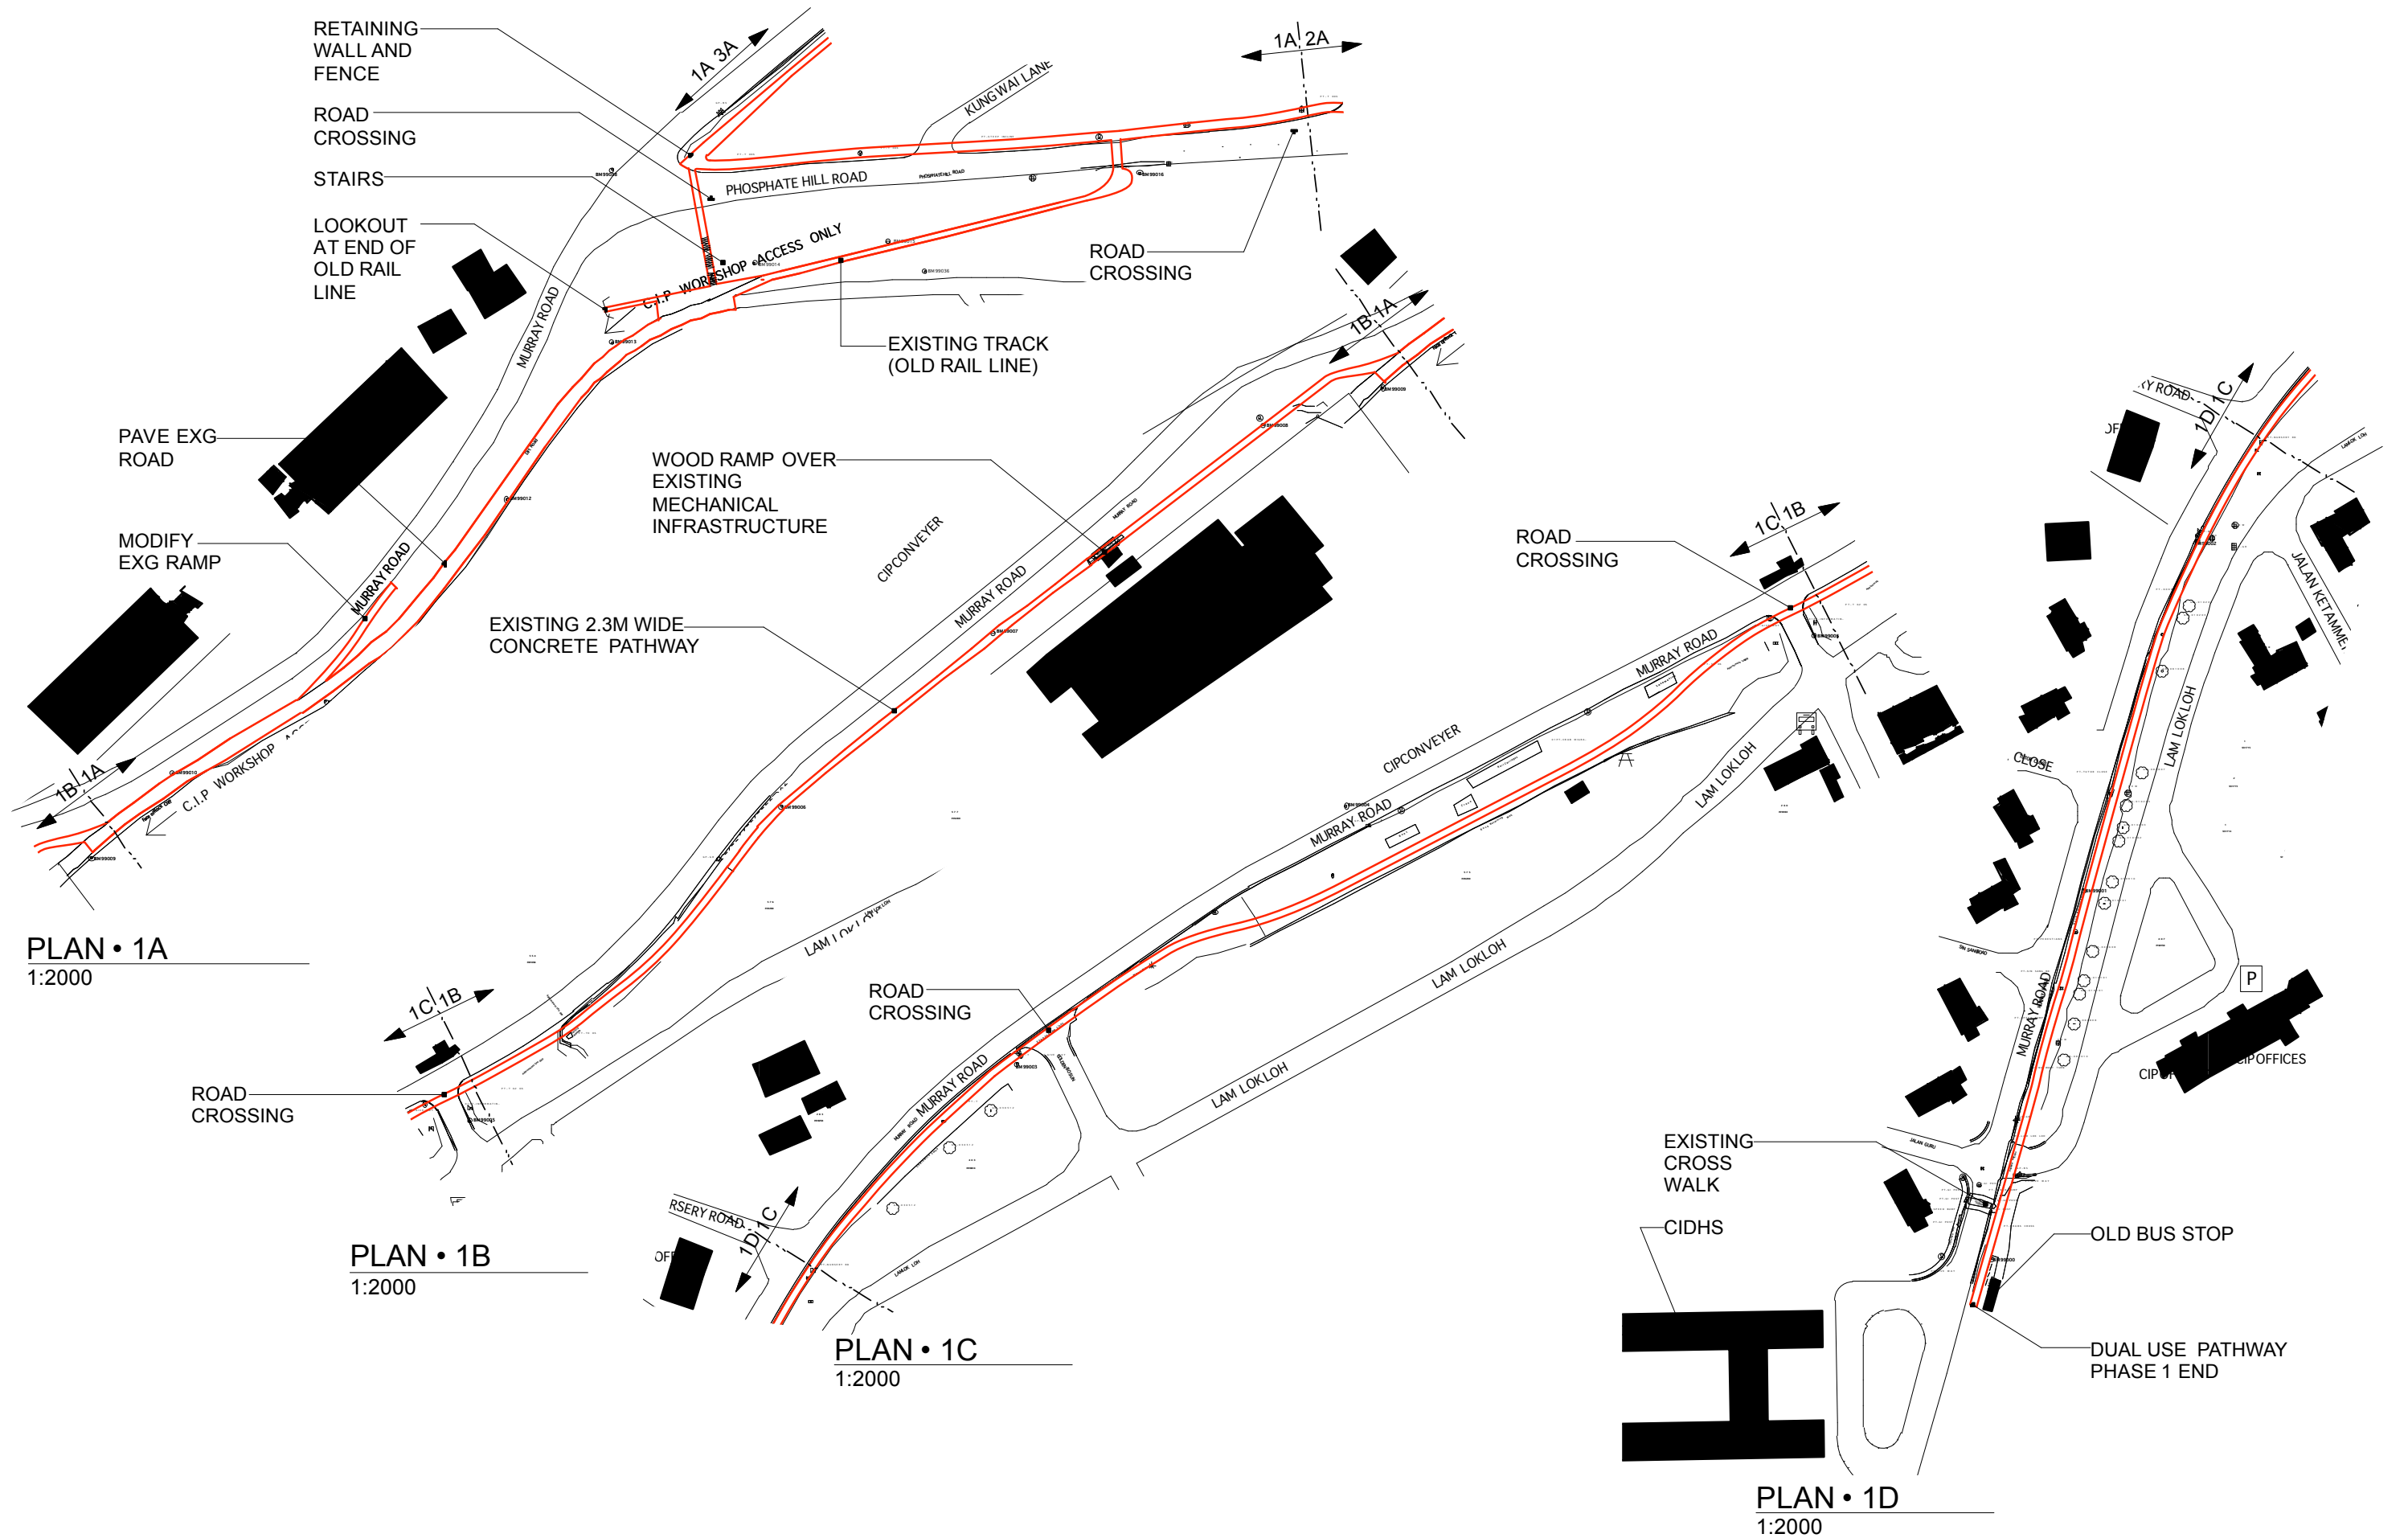

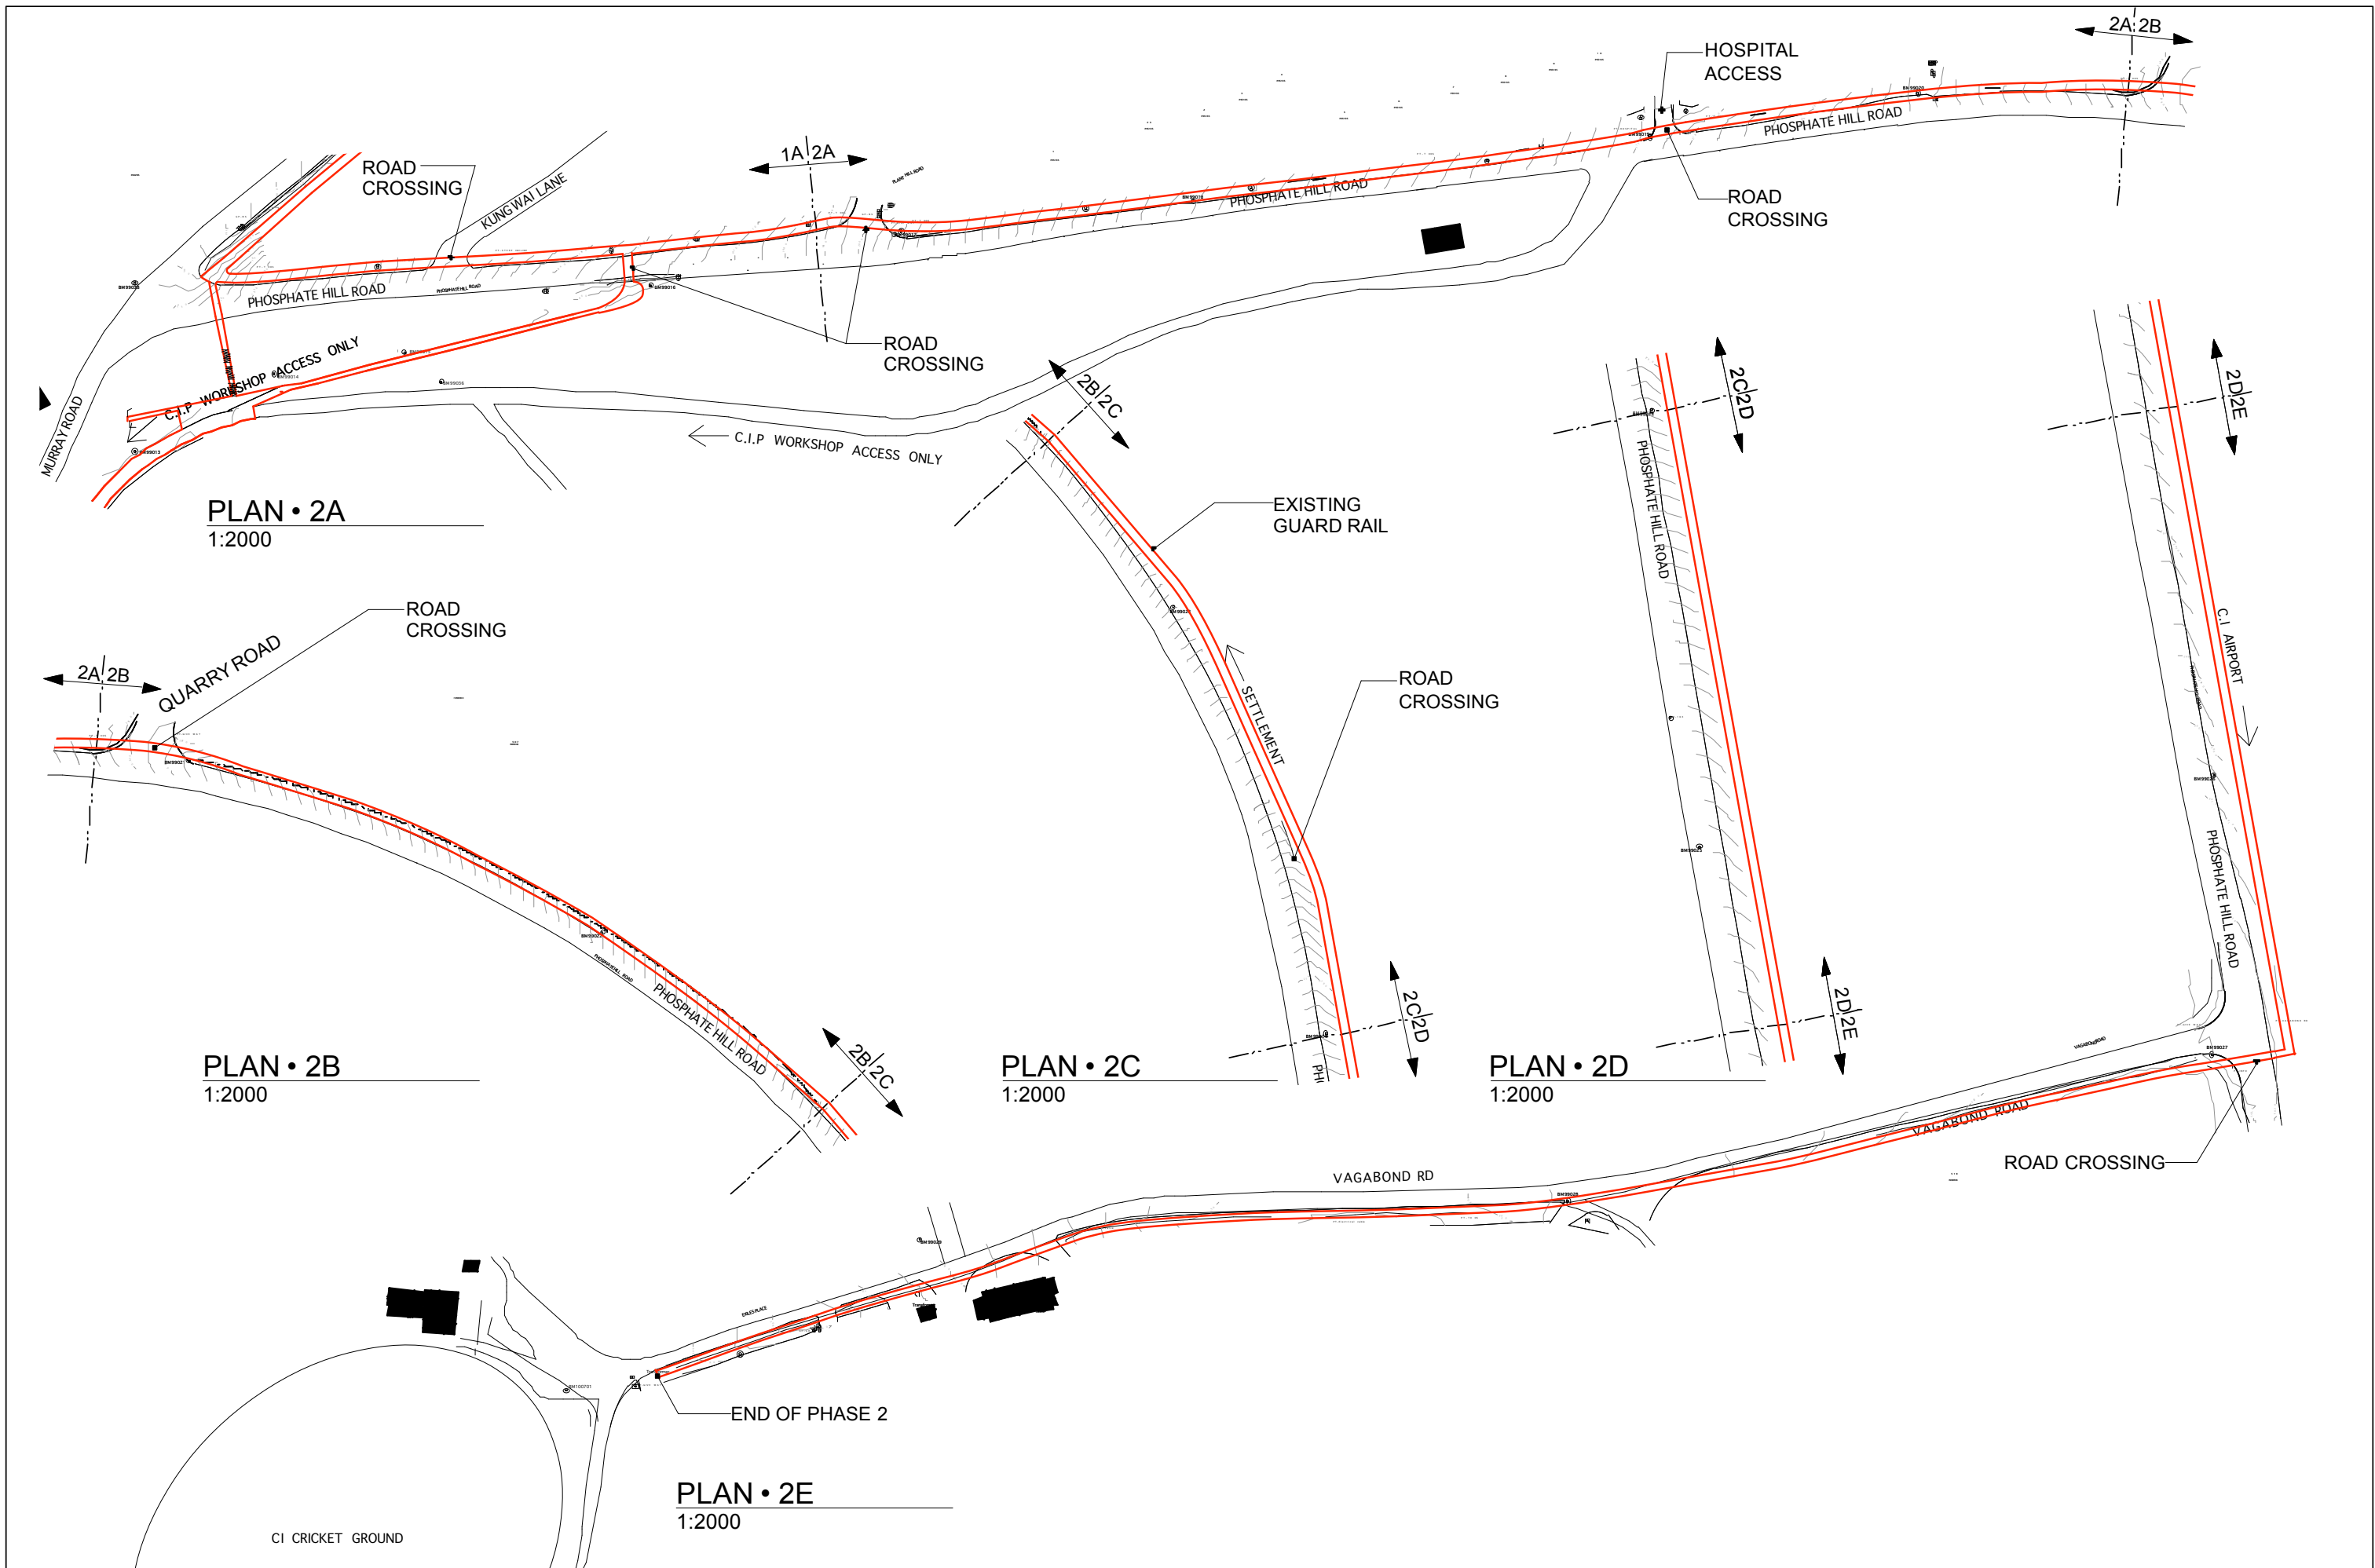

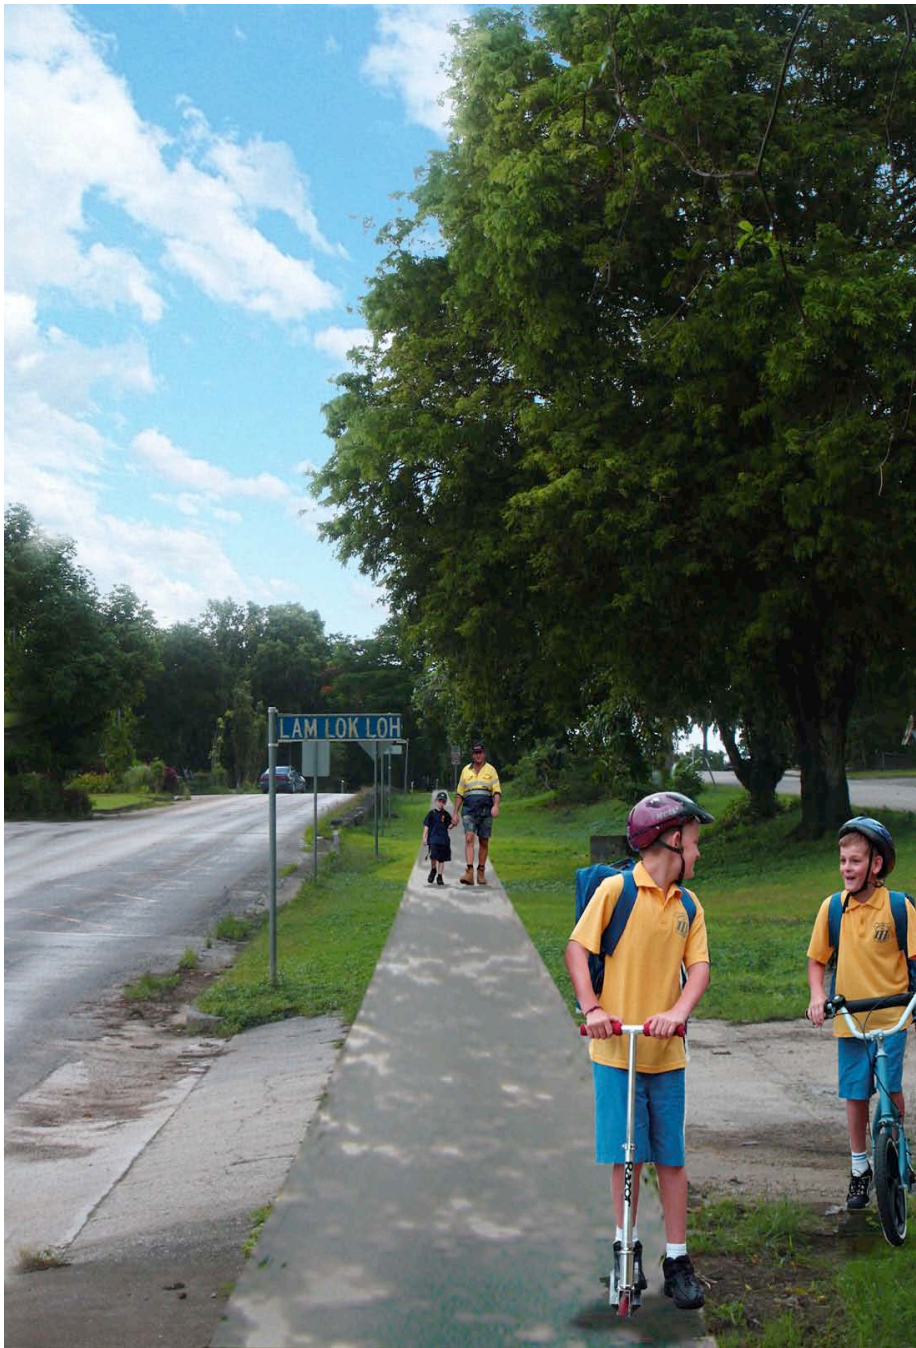


1 SCHOOL



2 DRUM SITE



③ CIP ACCESS ROAD

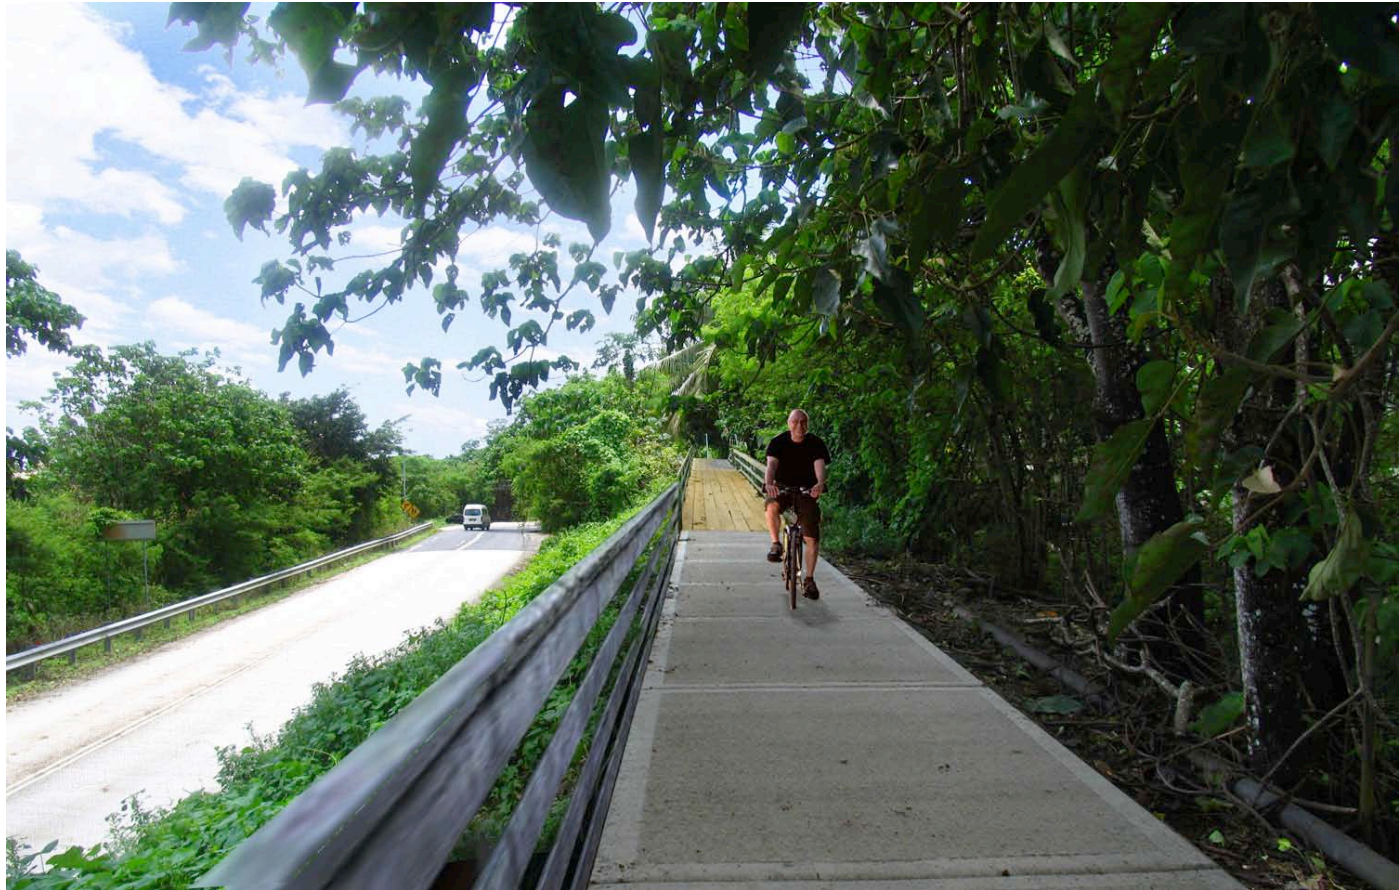

④ RAMP AND EXISTING PATHWAY



⑤ EXISTING SHRINE OFF OF PATH



⑥ VIEW



7 PHOSPHATE HILL RD



8 VAGABOND ROAD